"Construction of Compound gate to Mini Vidhana soudha and Construction of Auditoriums in Government first grade college and Bangla Government Higher Primary school and other developmental works in Kempegowda ward No. 01".

EXISTING PHOTOS

SHRIYA CONSTRUCTION AND CONSULTANCY

Asst. Executive Engineer
Project Division
Yelahanka Zone
Bangalore - 92

Scanned by TapScanner

"Construction of Compound gate to Mini Vidhana soudha and Construction of Auditoriums in Government first grade college and Bangla Government Higher Primary school and other developmental works in Kempegowda ward No. 01".

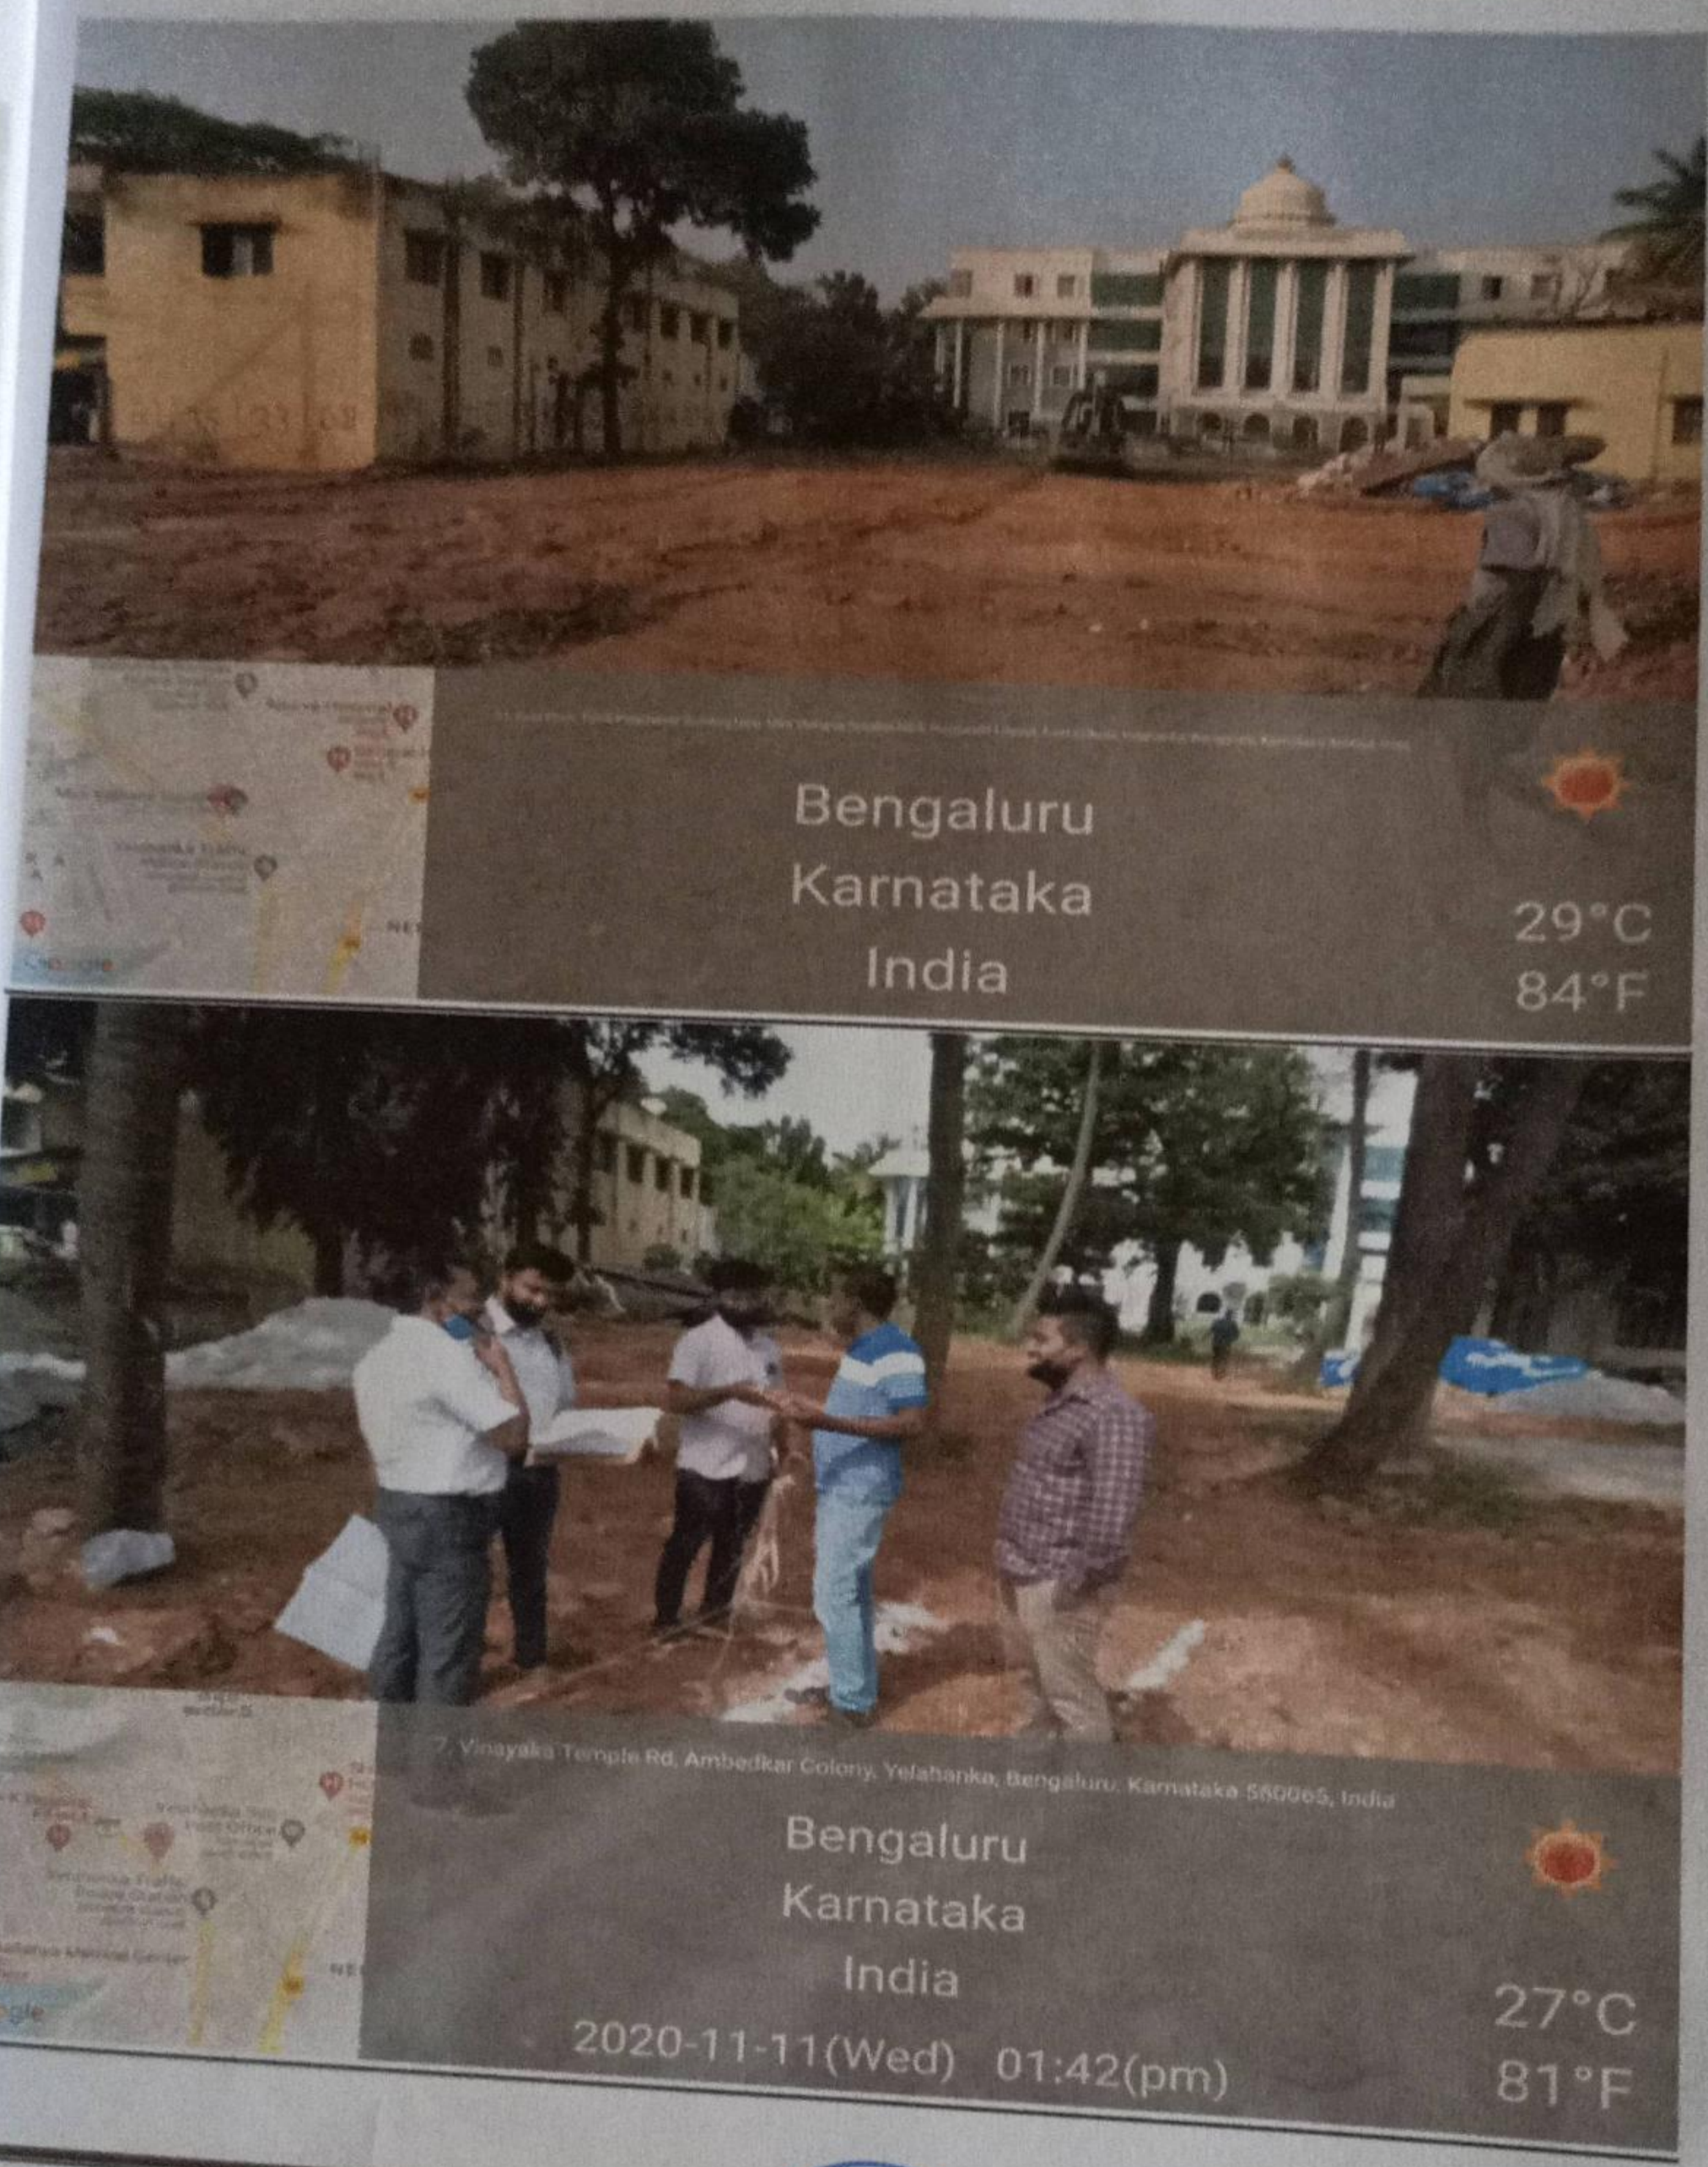

SHRIYA CONSTRUCTION AND CONSULTANCY

SHRIYA CONSTRUCTION AND CONSULTANCY

Asst. Executive Engineer
Project Division
Yelahanka Zone

Scanned by TapScanner

"Construction of Compound gate to Mini Vidhana soudha and Construction of Auditoriums in Government first grade college and Bangla Government Higher Primary school and other developmental works in Kempegowda ward No. 01".

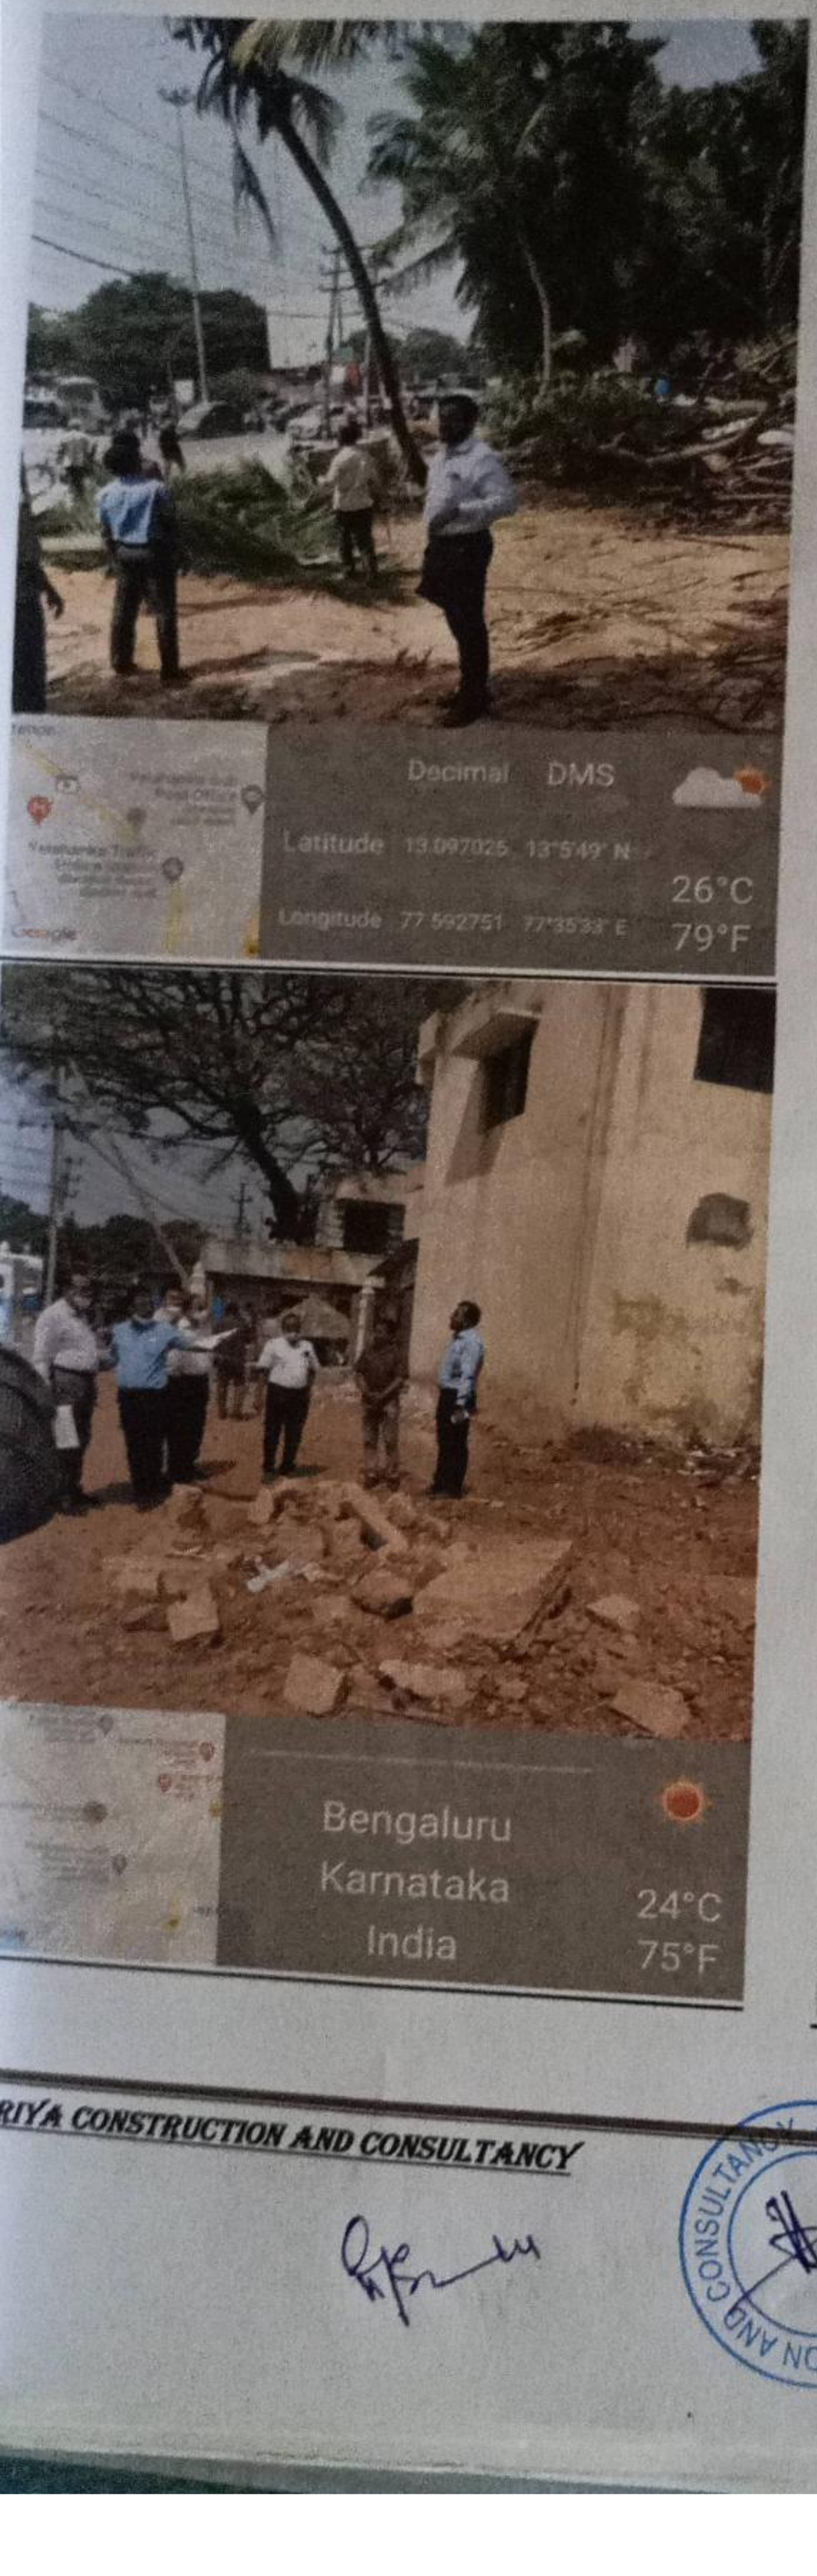

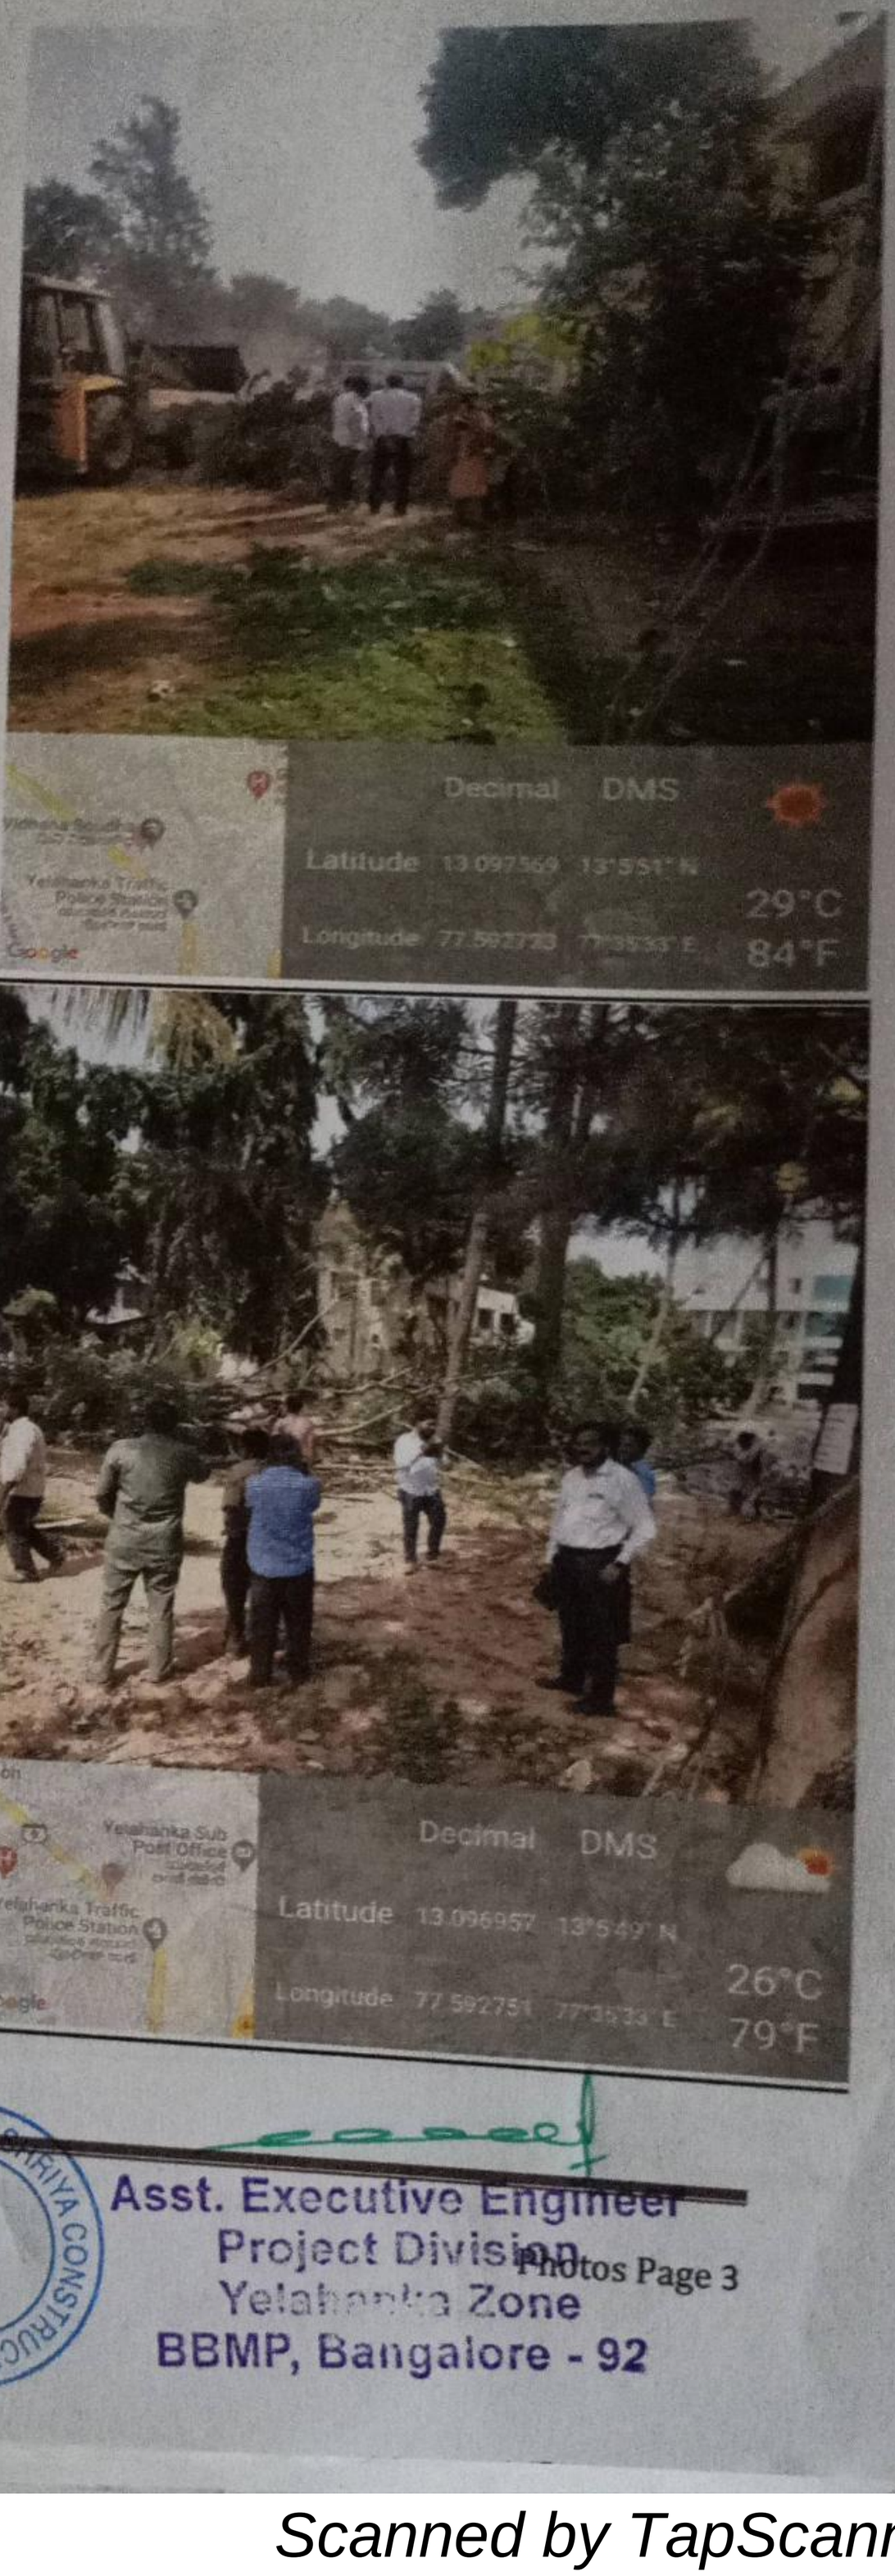

SHRIYA CONSTRUCTION AND CONSULTANCY

SHRIYA CONSTRUCTION AND CONSULTANCY

Asst. Executive Engineer
Project Division
Yelahanka Zone
BBMP, Bangalore - 92

Scanned by TapScanner

"Construction of Compound gate to Mini Vidhana soudha and Construction of Auditoriums in Government first grade college and Bangla Government Higher Primary school and other developmental works in Kempegowda ward No. 01".

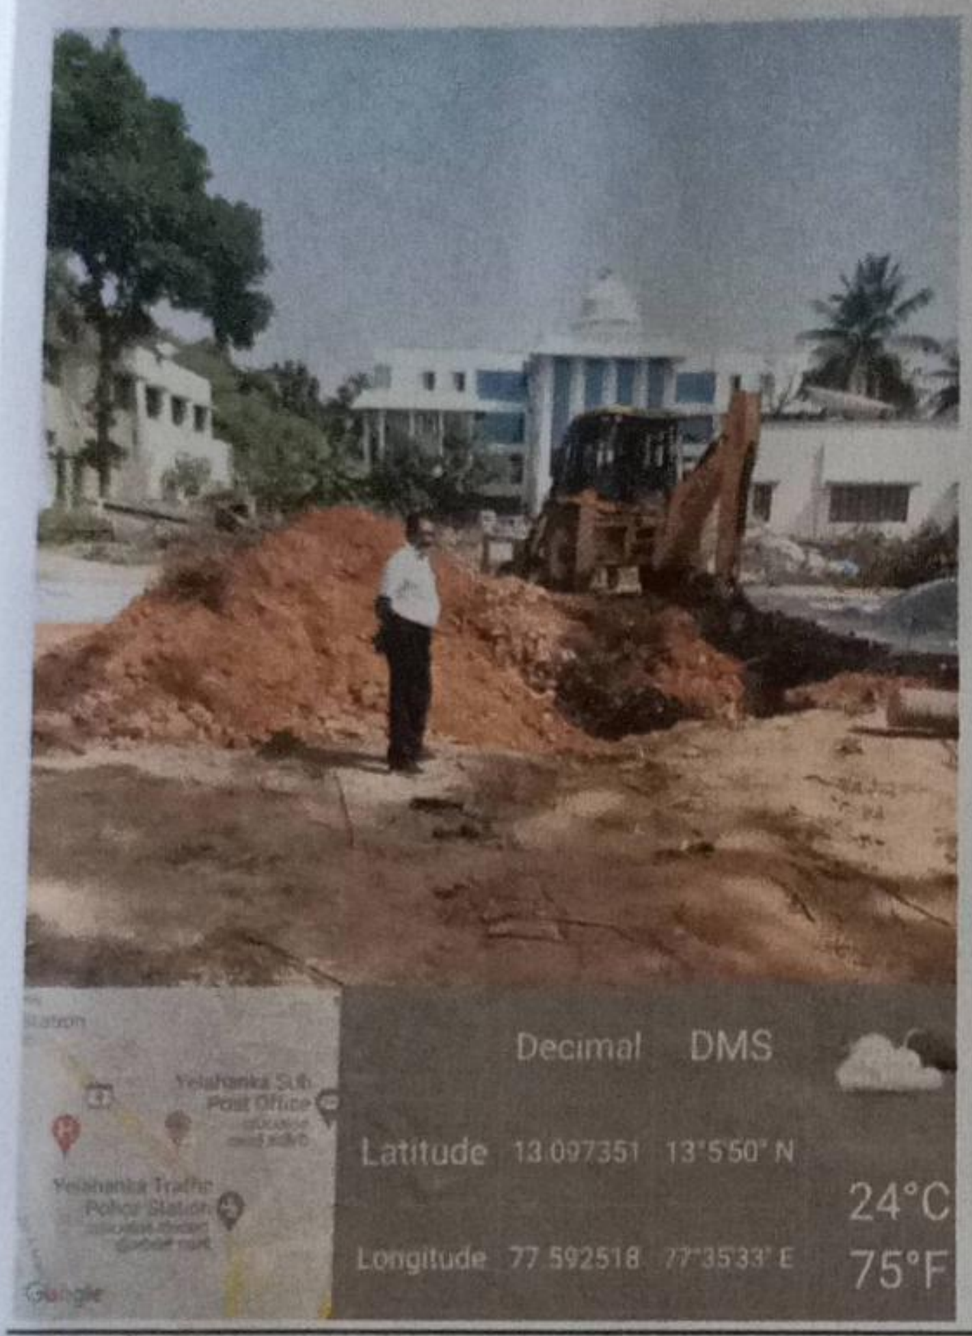

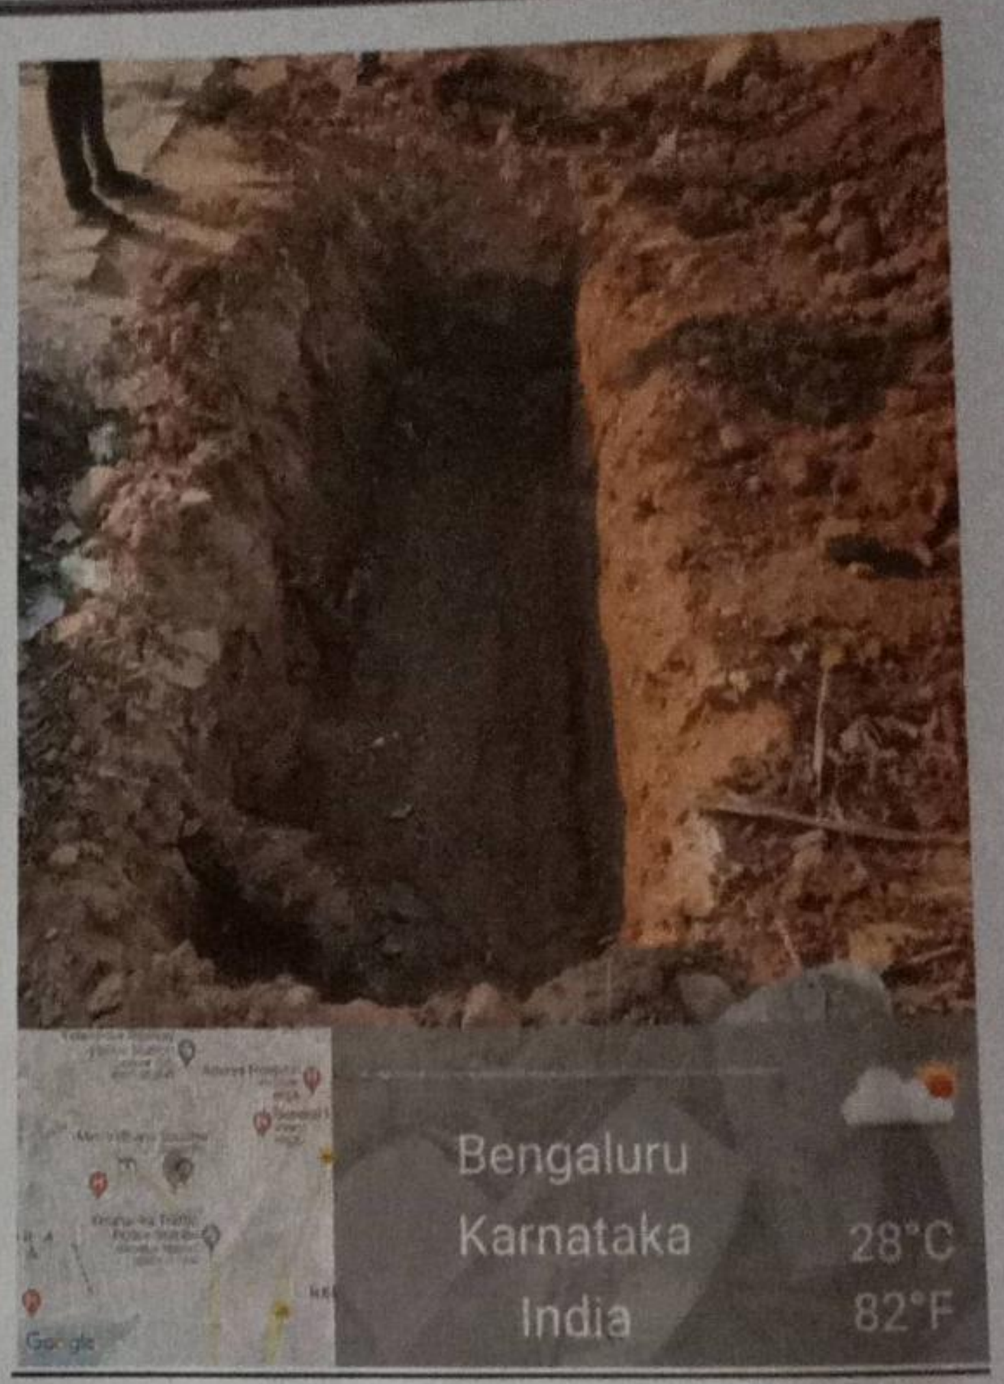

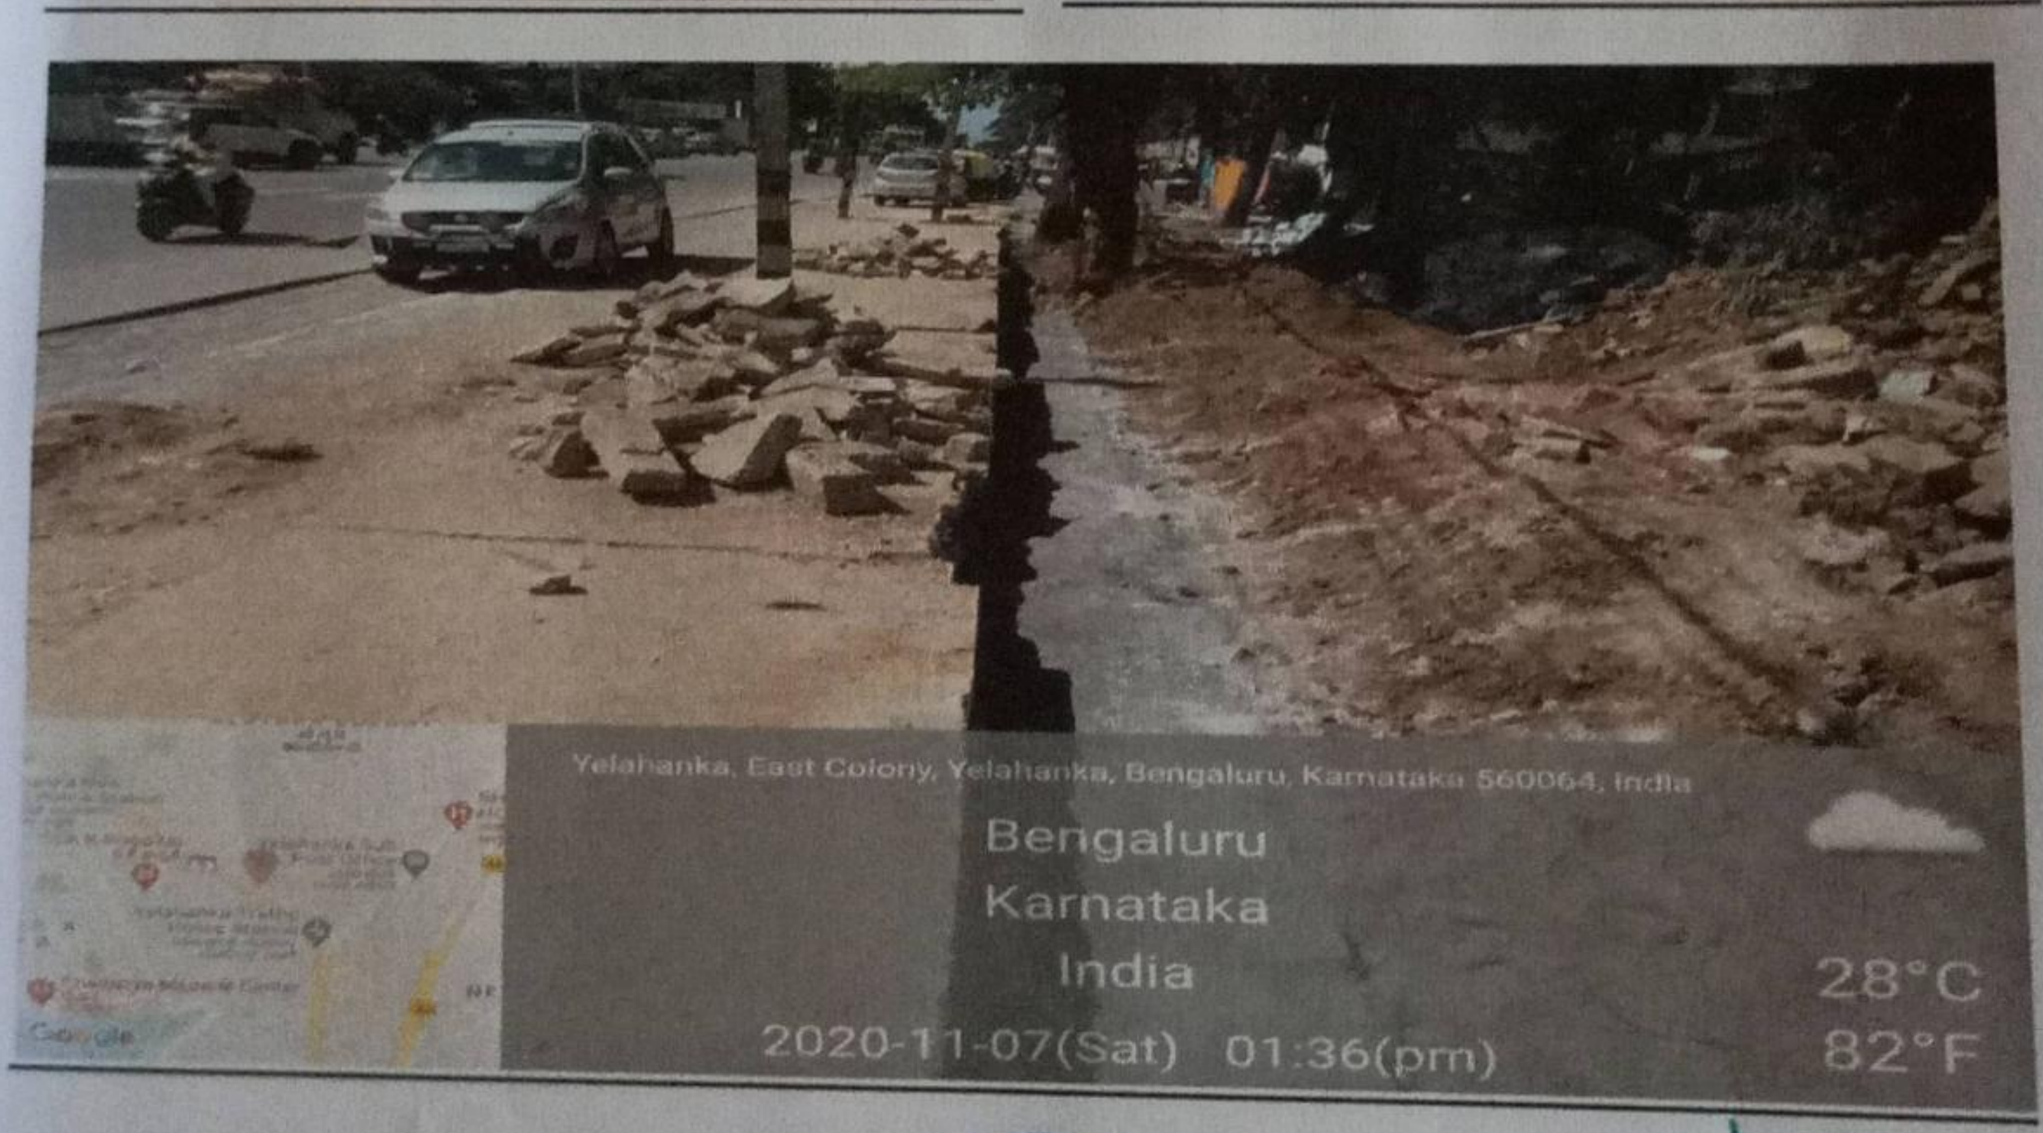

SHRIYA CONSTRUCTION AND CONSULTANCY

Asst. Executive Engineer
Project Division
Yelahanka Zone
BBMP, Bangalore - 92

Scanned by TapScanner

"Construction of Compound gate to Mini Vidhana soudha and Construction of Auditoriums in Government first grade college and Bangla Government Higher Primary school and other developmental works in Kempegowda ward No. 01".

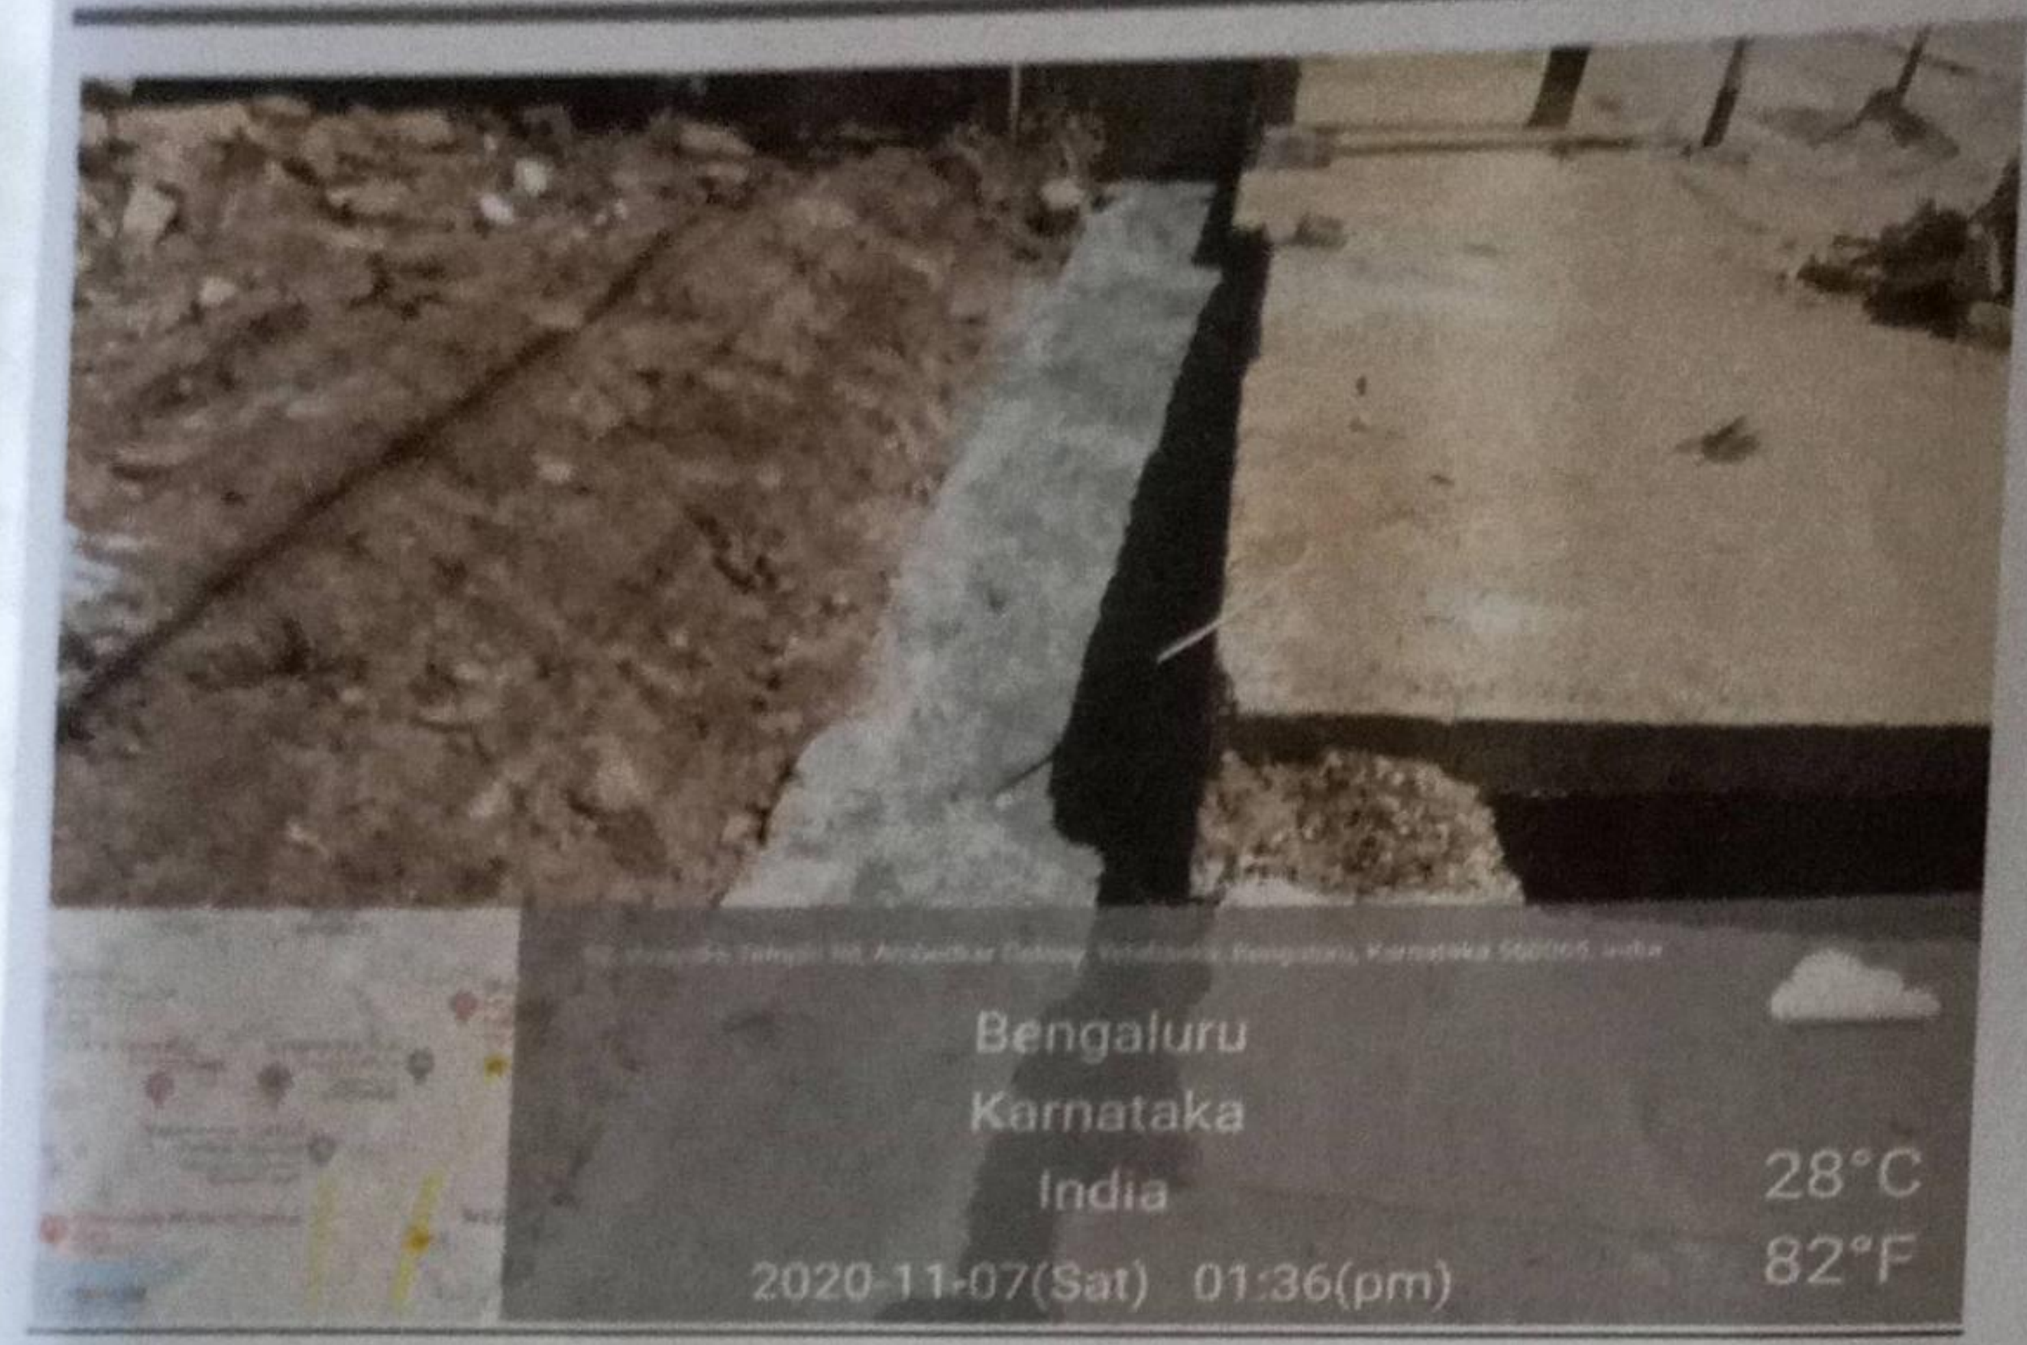

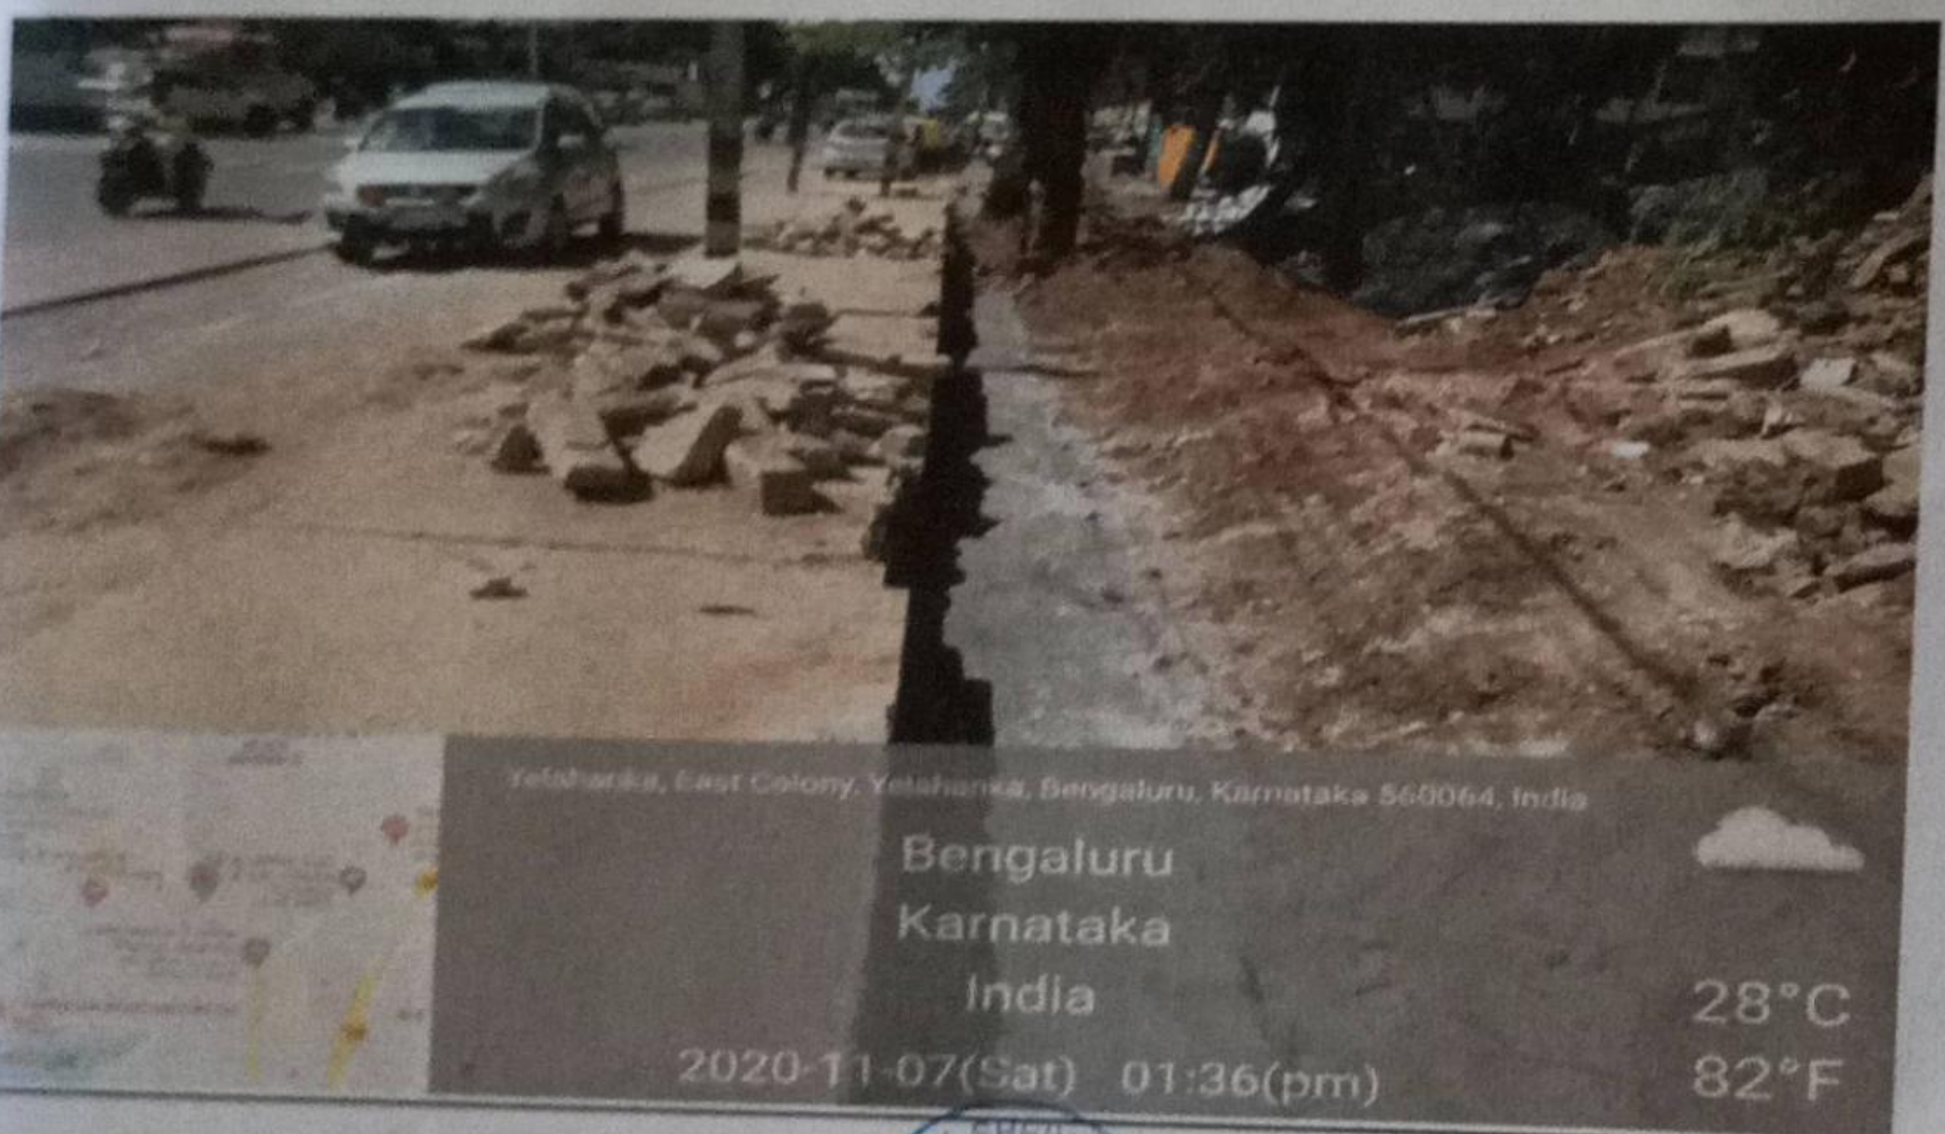

SHRIYA CONSTRUCTION AND CONSULTANCY

Asst. Executive Engineer
Project Division
Yelahanka Zone
BBMP, Bangalore - 92

Scanned by TapScanner